
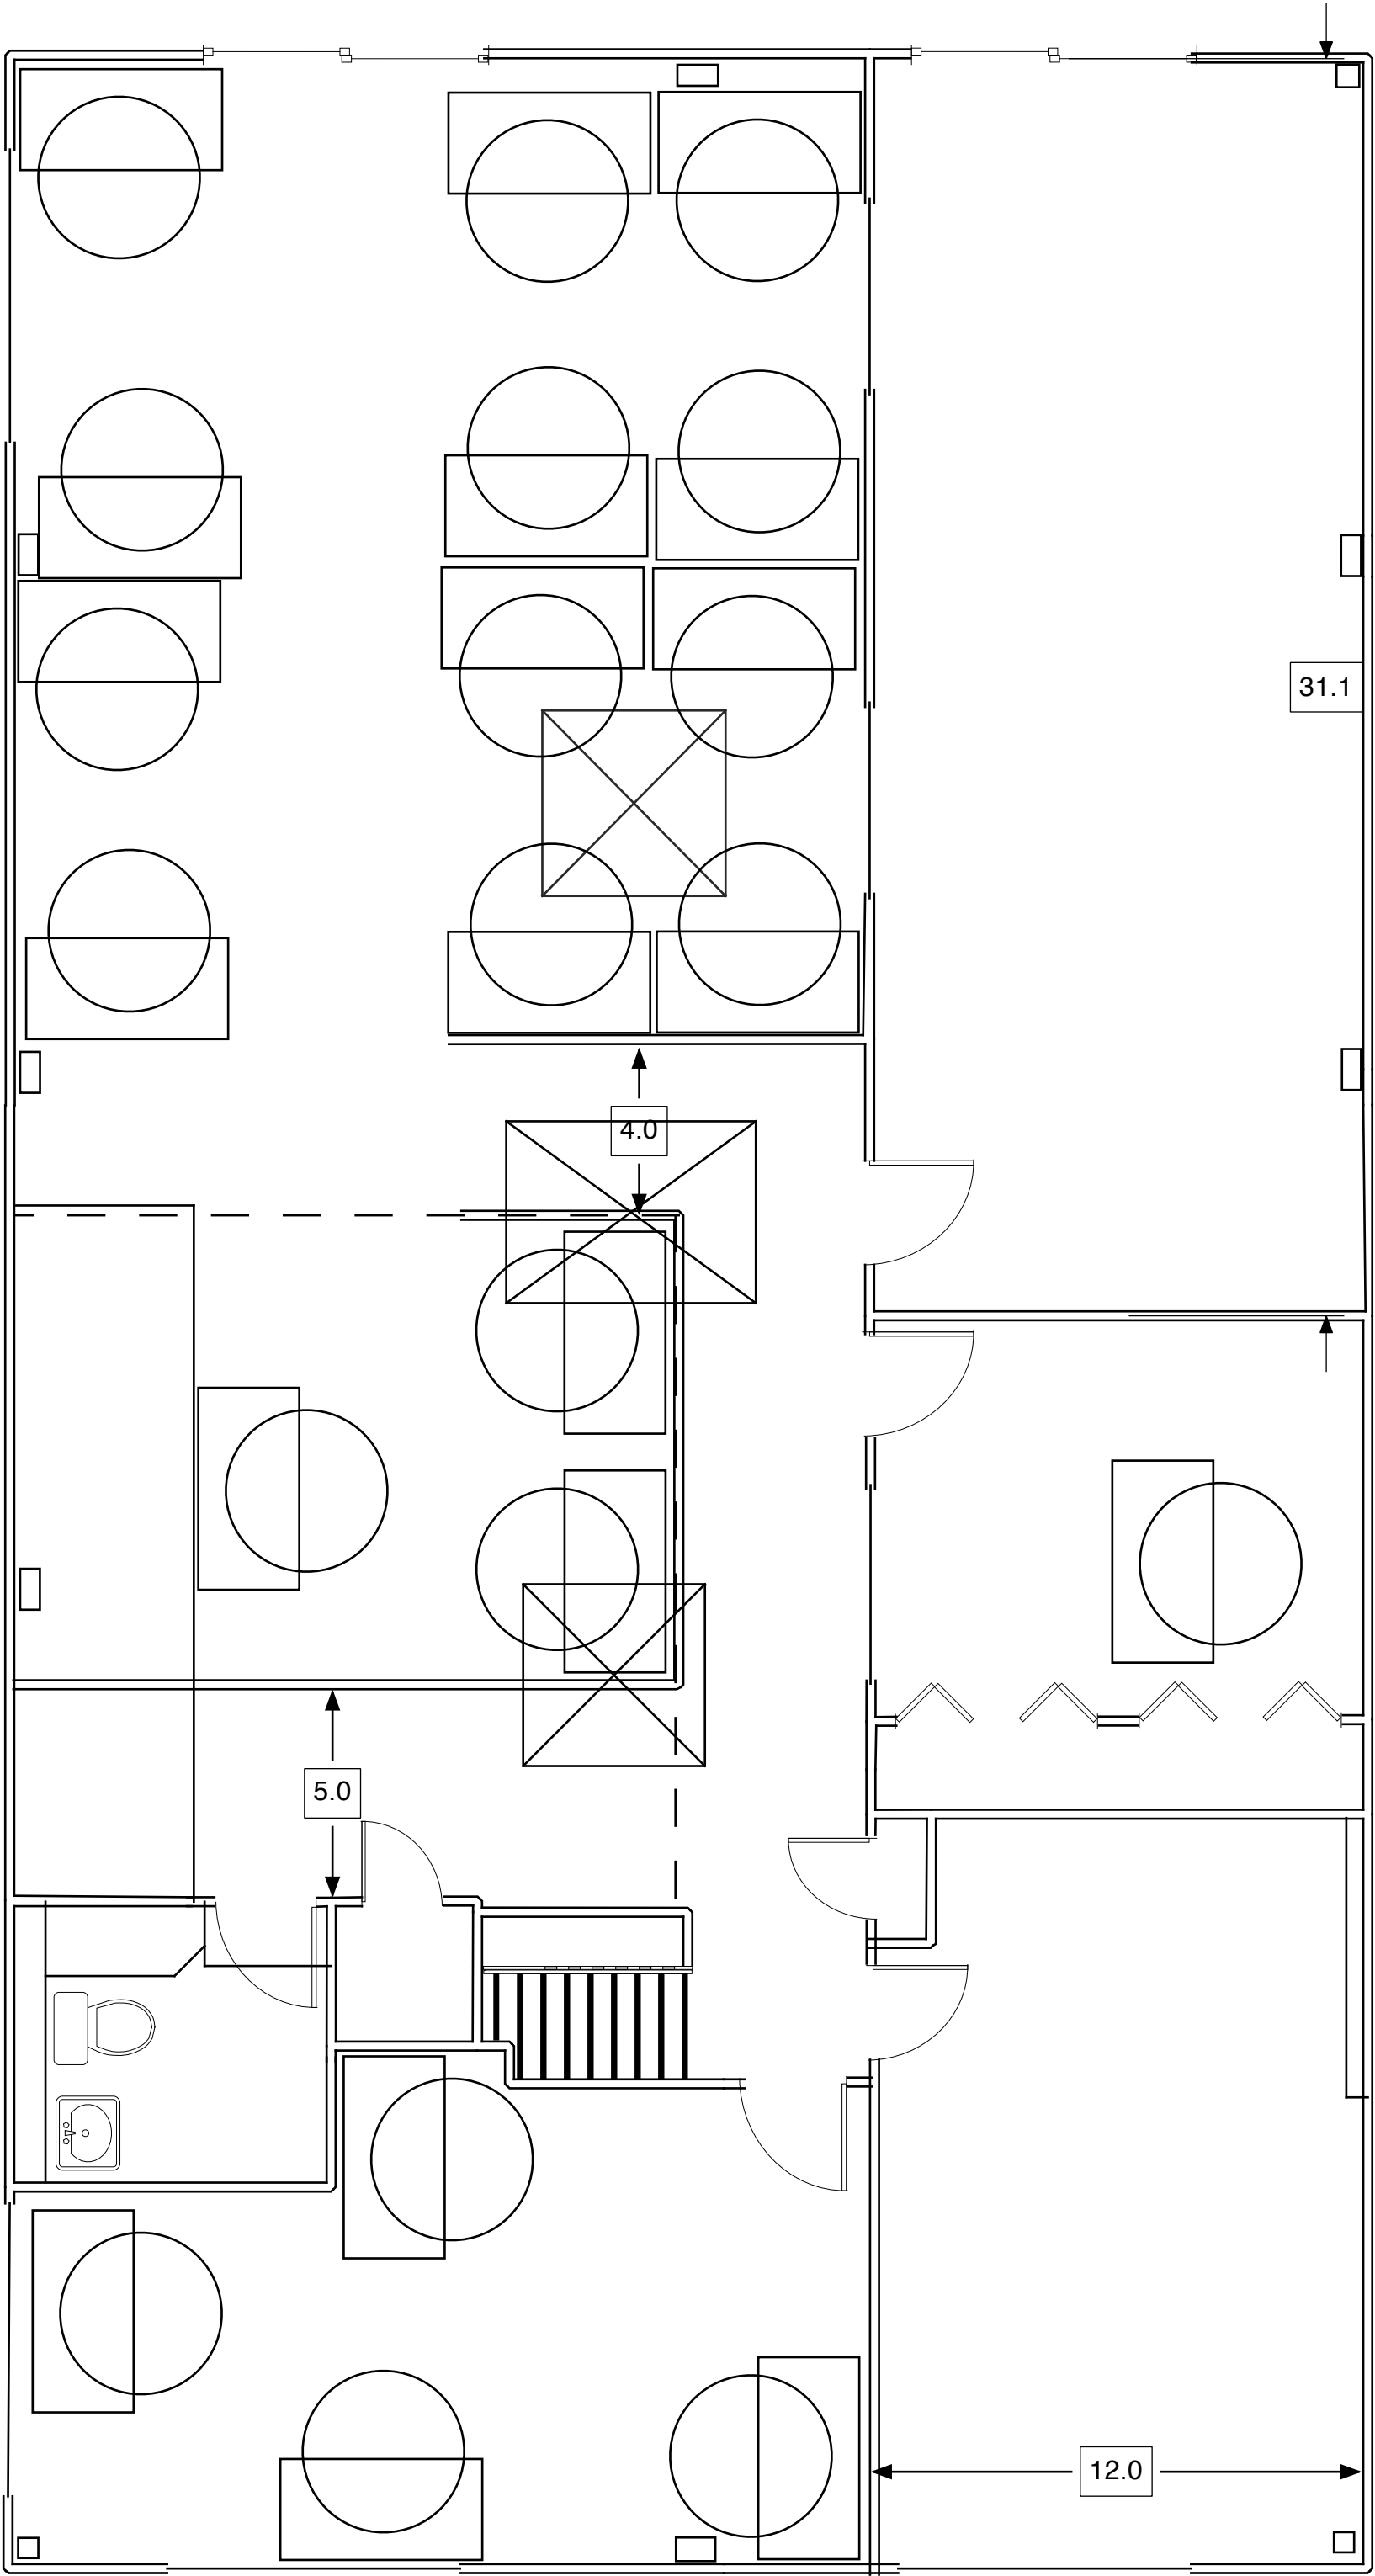


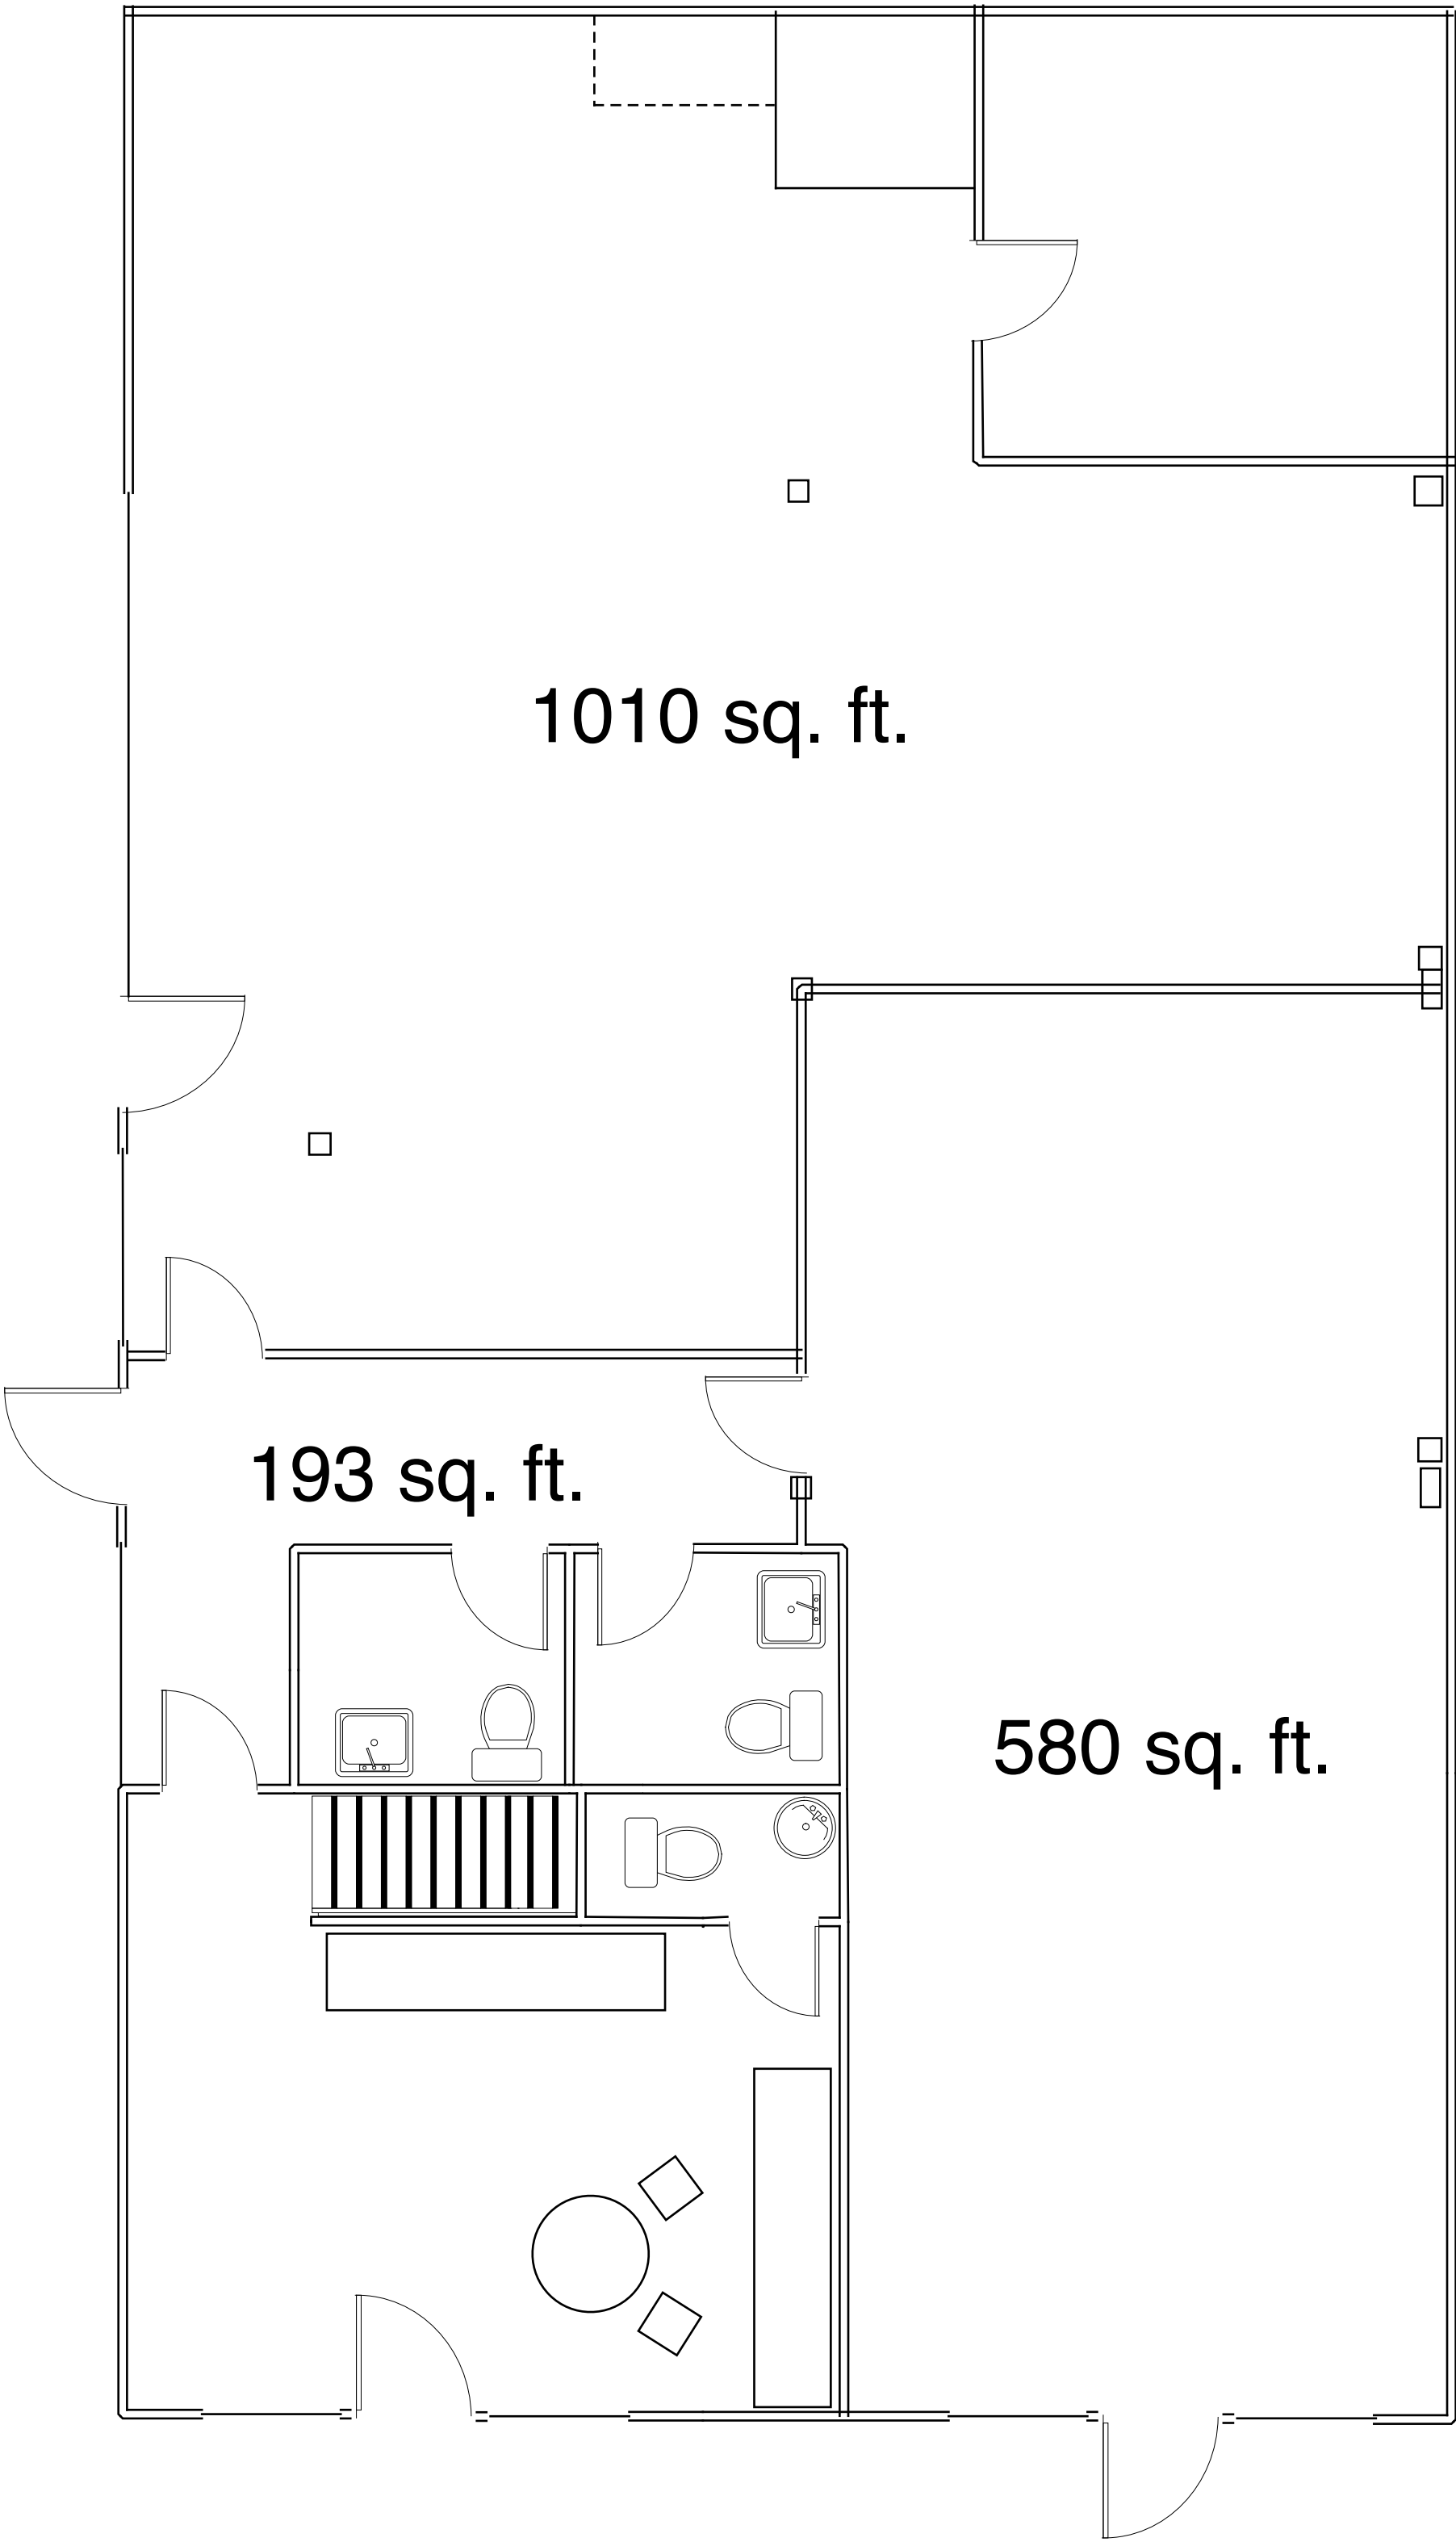

324 High Street Interior
Version 1 august 13 2010 10.49am